Certificate of Survey

SHEET 1 OF 3

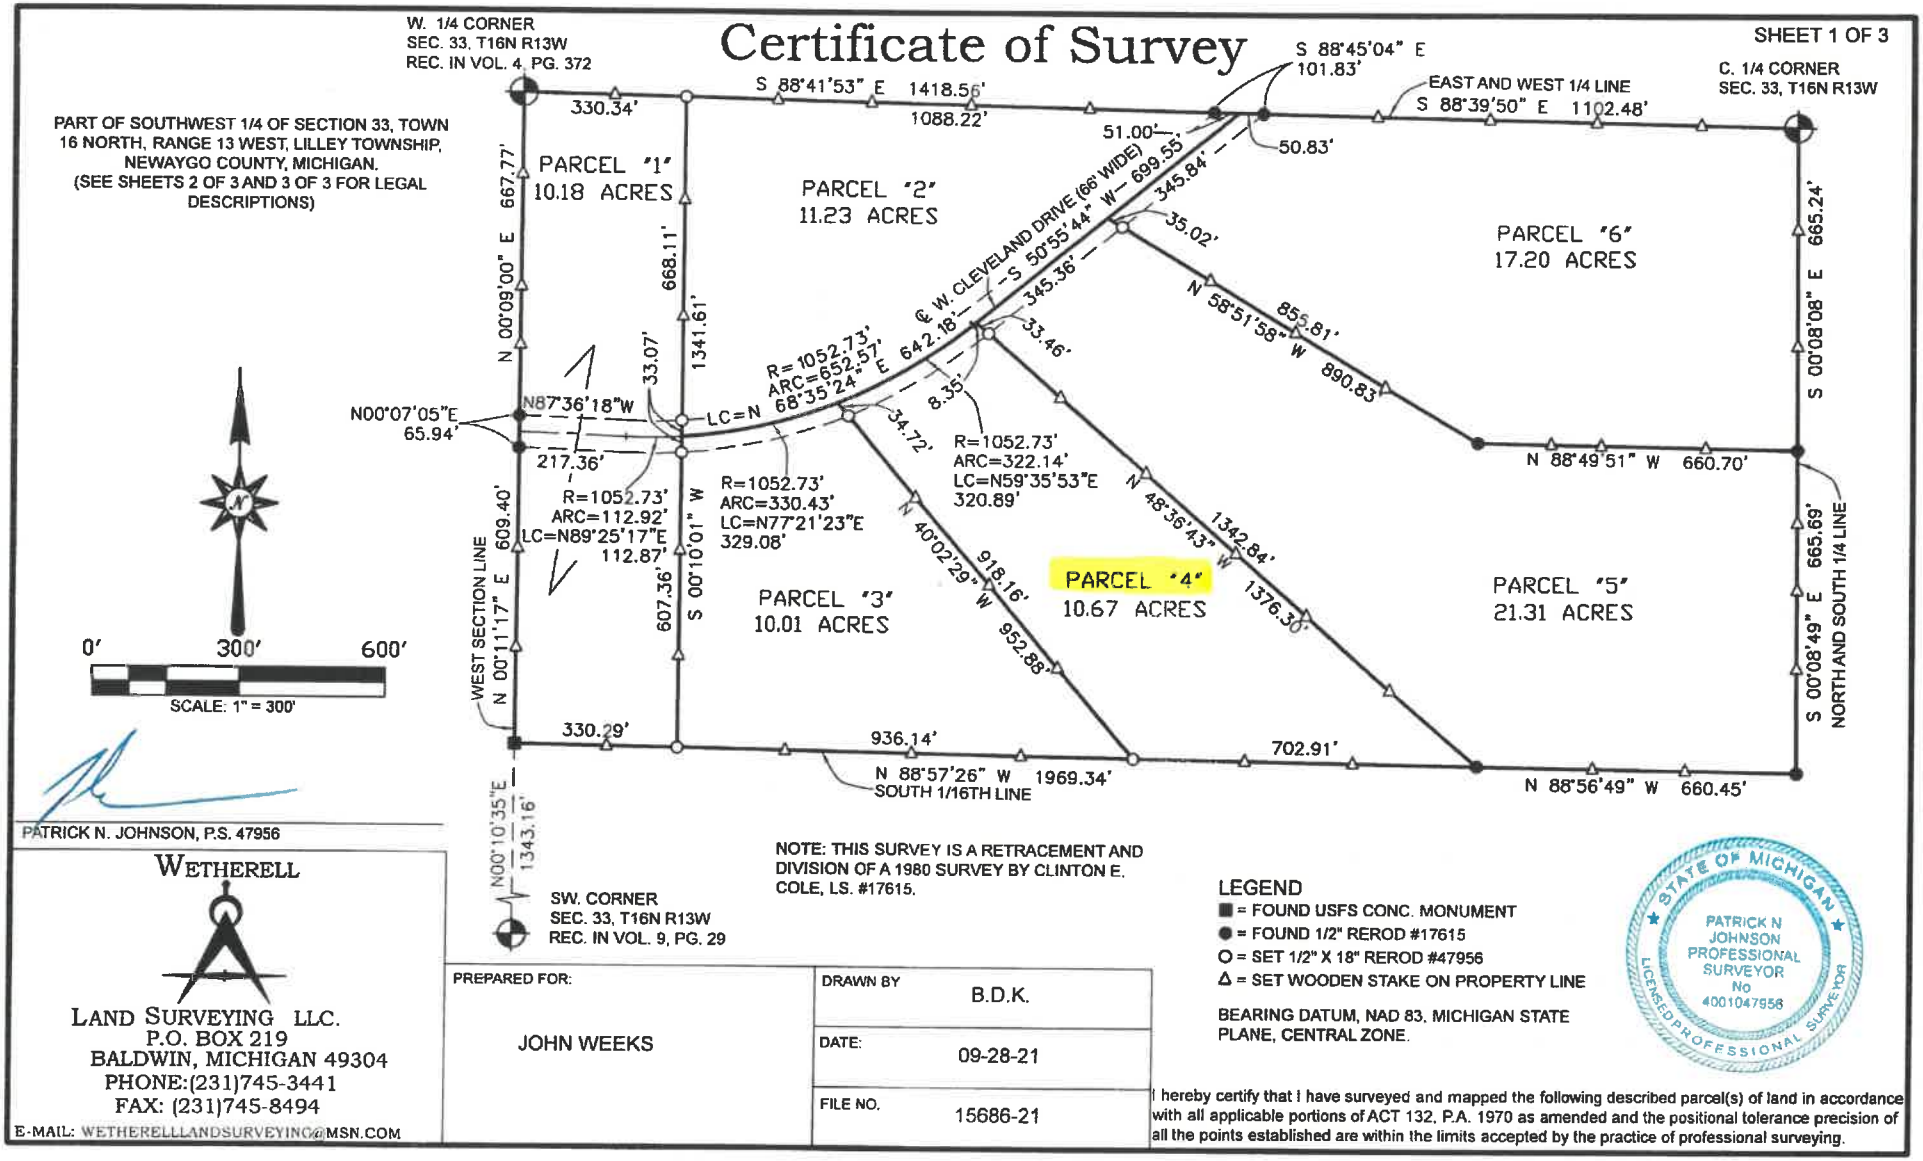

PATRICK N. JOHNSON, P.S. 47956

NOTE: THIS SURVEY IS A RETRACEMENT AND DIVISION OF A 1980 SURVEY BY CLINTON E. COLE, LS. #17615.

LEGEND
- ■ = FOUND USFS CONC. MONUMENT
- ● = FOUND 1/2" REROD #17615
- O = SET 1/2" X 18" REROD #47956
- Δ = SET WOODEN STAKE ON PROPERTY LINE

BEARING DATUM, NAD 83, MICHIGAN STATE PLANE, CENTRAL ZONE.

STATE OF MICHIGAN
PATRICK N JOHNSON
PROFESSIONAL SURVEYOR
No 4001047956
LICENSED PROFESSIONAL SURVEYOR

I hereby certify that I have surveyed and mapped the following described parcel(s) of land in accordance with all applicable portions of ACT 132, P.A. 1970 as amended and the positional tolerance precision of all the points established are within the limits accepted by the practice of professional surveying.

WETHERELL
LAND SURVEYING LLC.
P.O. BOX 219
BALDWIN, MICHIGAN 49304
PHONE:(231)745-3441
FAX: (231)745-8494
E-MAIL: WETHERELLLANDSURVEYING@MSN.COM

PREPARED FOR: JOHN WEEKS	DRAWN BY: B.D.K.
	DATE: 09-28-21
	FILE NO. 15686-21